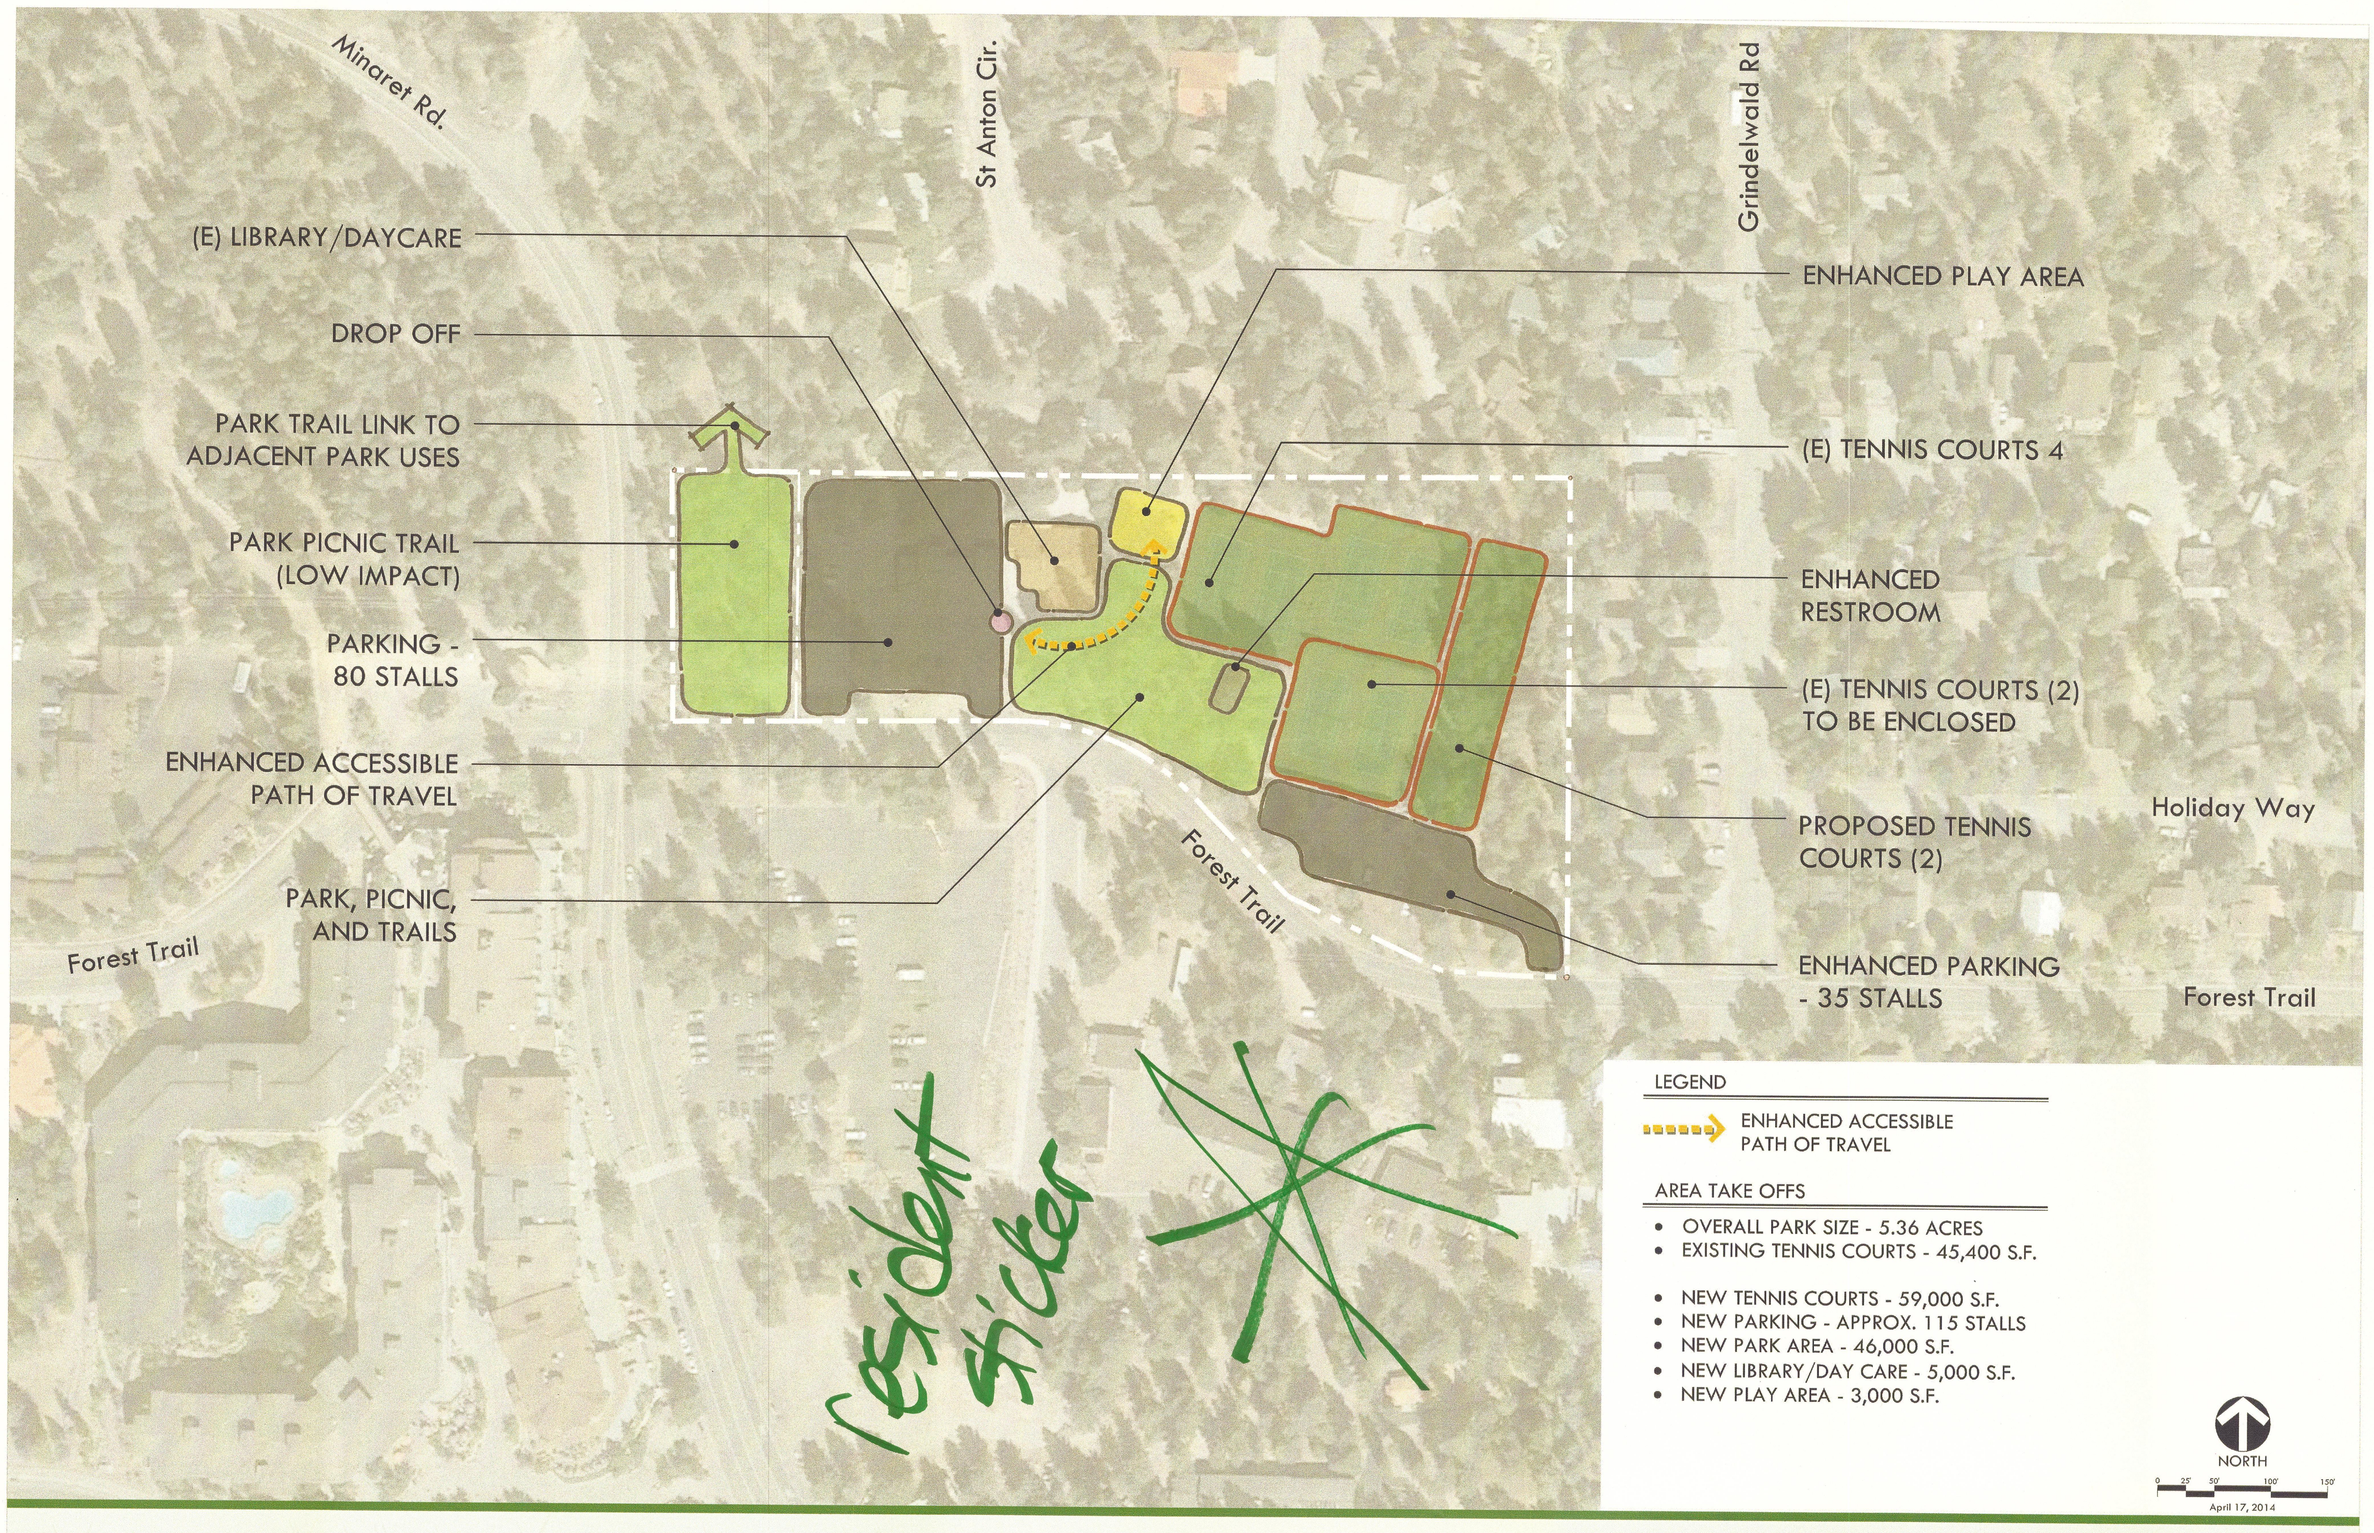

LEGEND

ENHANCED ACCESSIBLE PATH OF TRAVEL

AREA TAKE OFFS

- OVERALL PARK SIZE - 5.36 ACRES
- EXISTING TENNIS COURTS - 45,400 S.F.

- NEW TENNIS COURTS - 59,000 S.F.
- NEW PARKING - APPROX. 115 STALLS
- NEW PARK AREA - 46,000 S.F.
- NEW LIBRARY/DAY CARE - 5,000 S.F.
- NEW PLAY AREA - 3,000 S.F.

NORTH

0 25' 50' 100' 150'

April 17, 2014

COMMUNITY CENTER PARK - CONCEPT 1
MAMMOTH LAKES, CA

VERDE DESIGN

LANDSCAPE ARCHITECTURE
CIVIL ENGINEERING
SPORT PLANNING & DESIGN
2455 The Alameda, Ste. 200
Santa Clara, CA 95050
tel: 408.985.7200
fax: 408.985.7260
www.verdedesigninc.com

LEGEND

ENHANCED ACCESSIBLE PATH OF TRAVEL

AREA TAKE OFFS

- OVERALL PARK SIZE - 5.36 ACRES
- EXISTING TENNIS COURTS - 45,400 S.F.

- NEW TENNIS COURTS - 21,000 S.F.
- NEW PARKING - APPROX. 45 STALLS
- NEW PARK AREA - 133,000 S.F.
- NEW RECREATION CENTER -26,000 S.F
- NEW PLAY AREA - 5,000 S.F.

NORTH

0 25' 50' 100' 150'

April 17, 2014

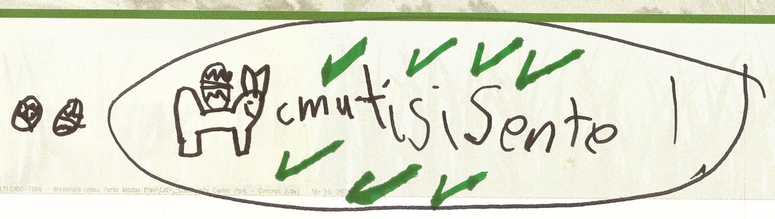

COMMUNITY CENTER PARK - CONCEPT 2
MAMMOTH LAKES, CA

VERDE DESIGN

LANDSCAPE ARCHITECTURE
CIVIL ENGINEERING
SPORT PLANNING & DESIGN
2455 The Alameda, Ste. 200
Santa Clara, CA 95050
tel: 408.985.7200
fax: 408.985.7260
www.verdedesigninc.com