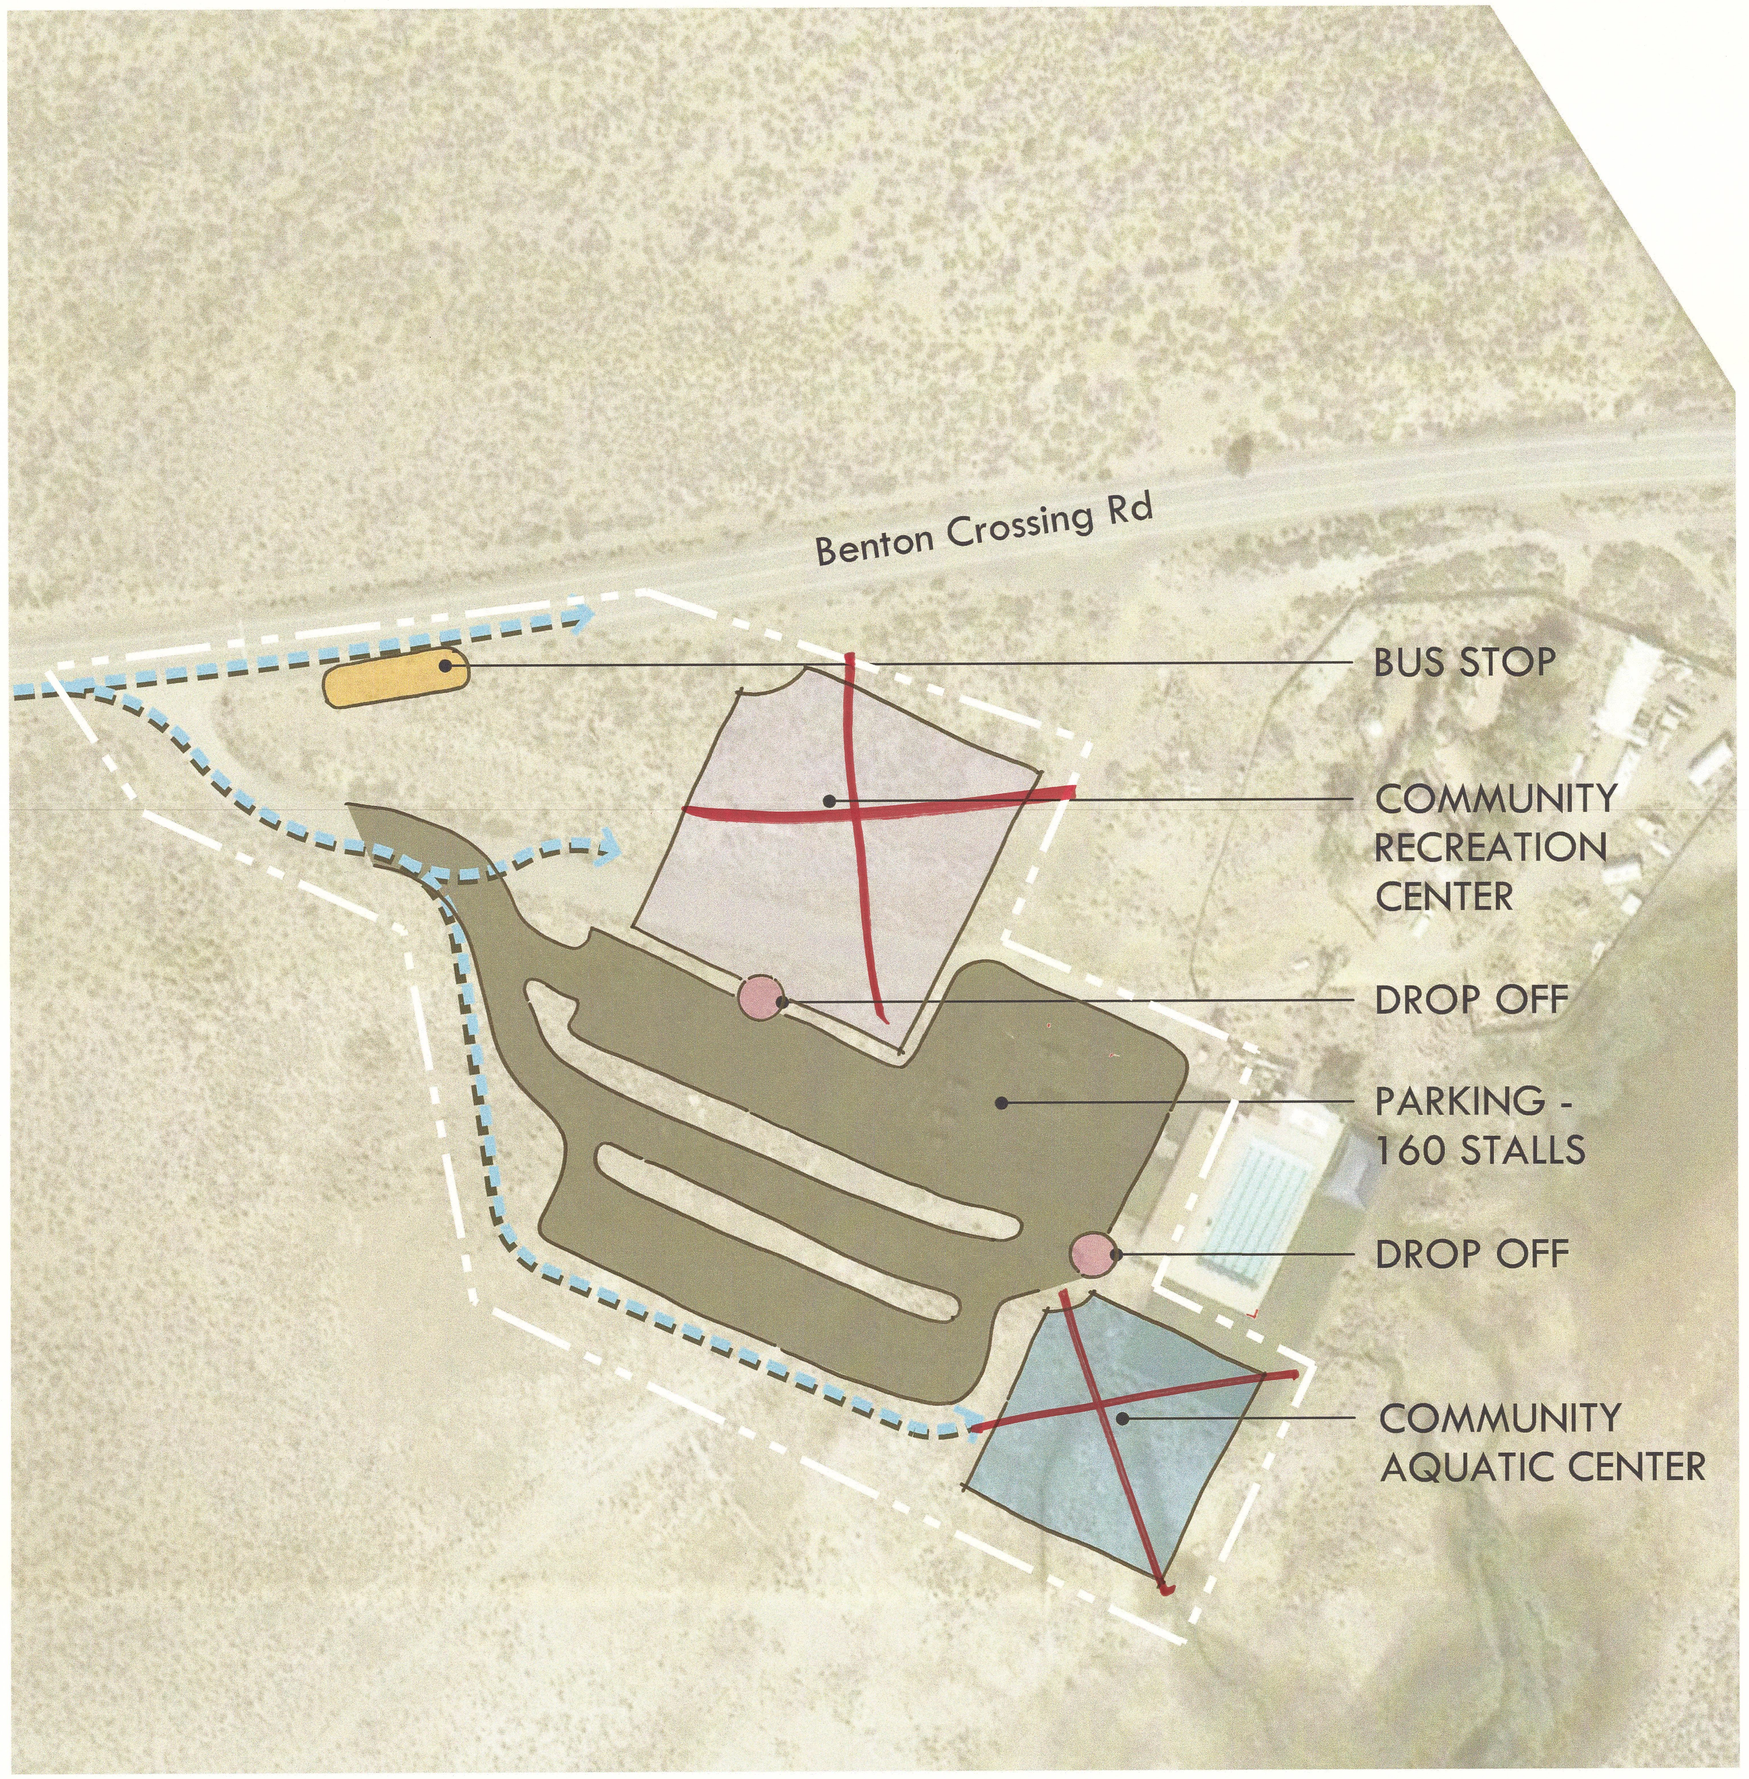

CONCEPT 1

LEGEND

ENHANCED BIKE PATH

AREA TAKE OFFS

- OVERALL PARK SIZE - 5.3 ACRES
- NEW AQUATIC CENTER - 17,000 S.F.
- NEW PARKING - APPROX. 160 STALLS
- NEW RECREATION CENTER - 13,000 S.F.

NORTH

0 30' 60' 120' 180'

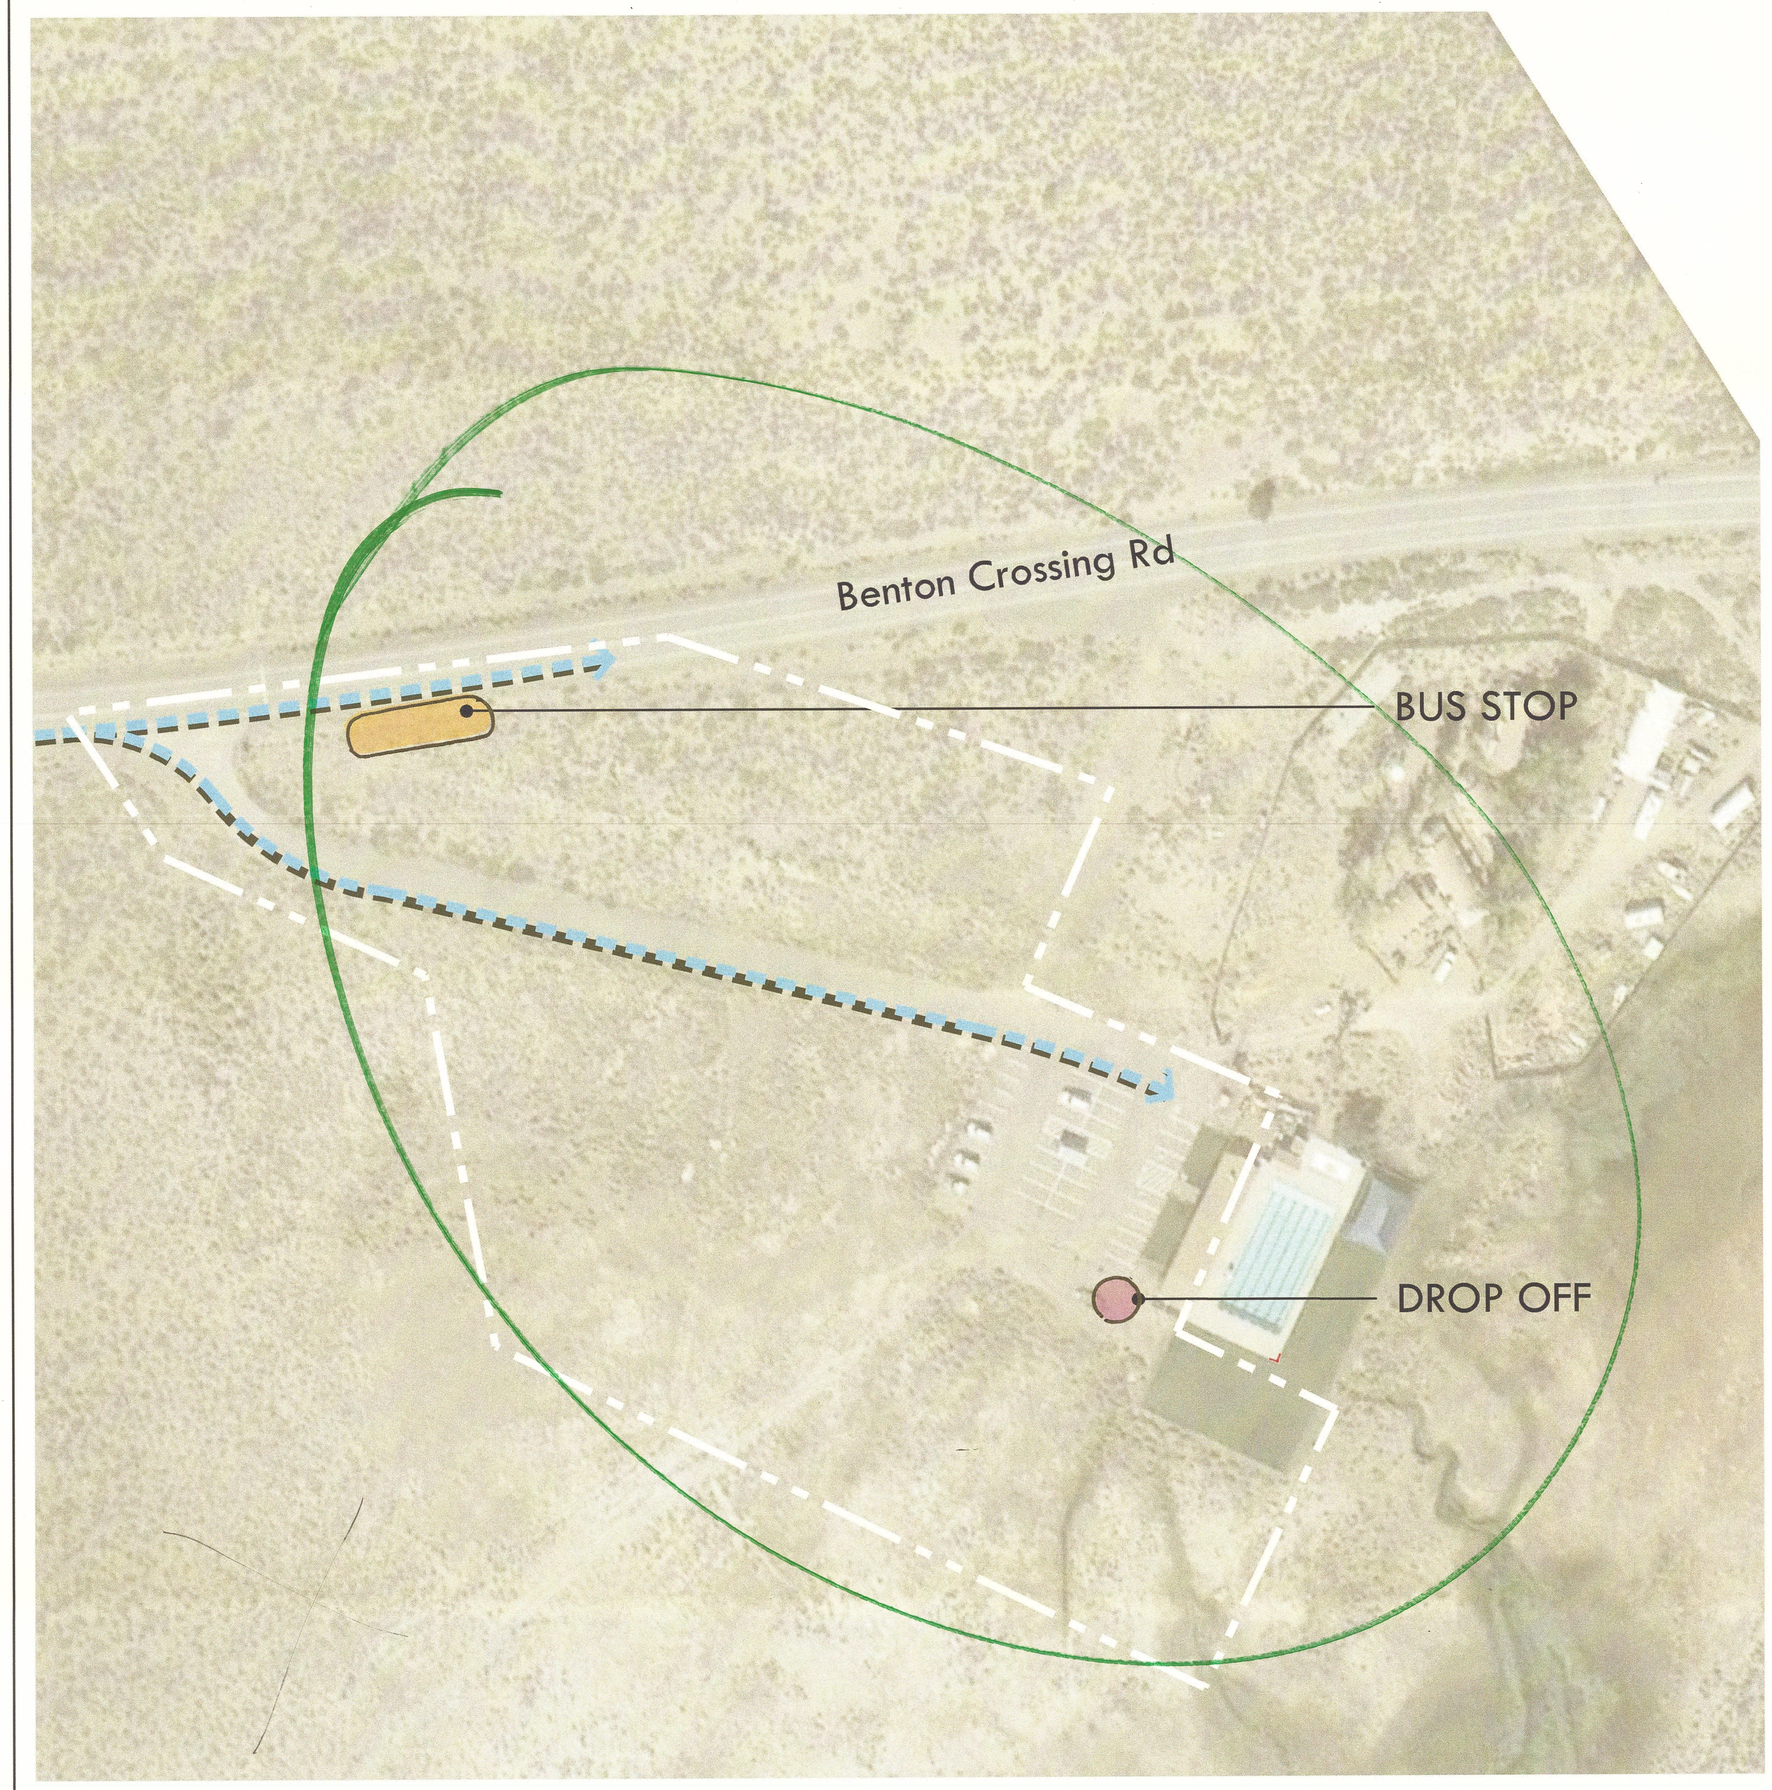

CONCEPT 2

as is - no changes needed

LEGEND

ENHANCED BIKE PATH

AREA TAKE OFFS

- OVERALL PARK SIZE - 5.3 ACRES

NORTH

0 30' 60' 120' 180'

April 17, 2014

WHITMORE POOL
MAMMOTH LAKES, CA

VERDE DESIGN

LANDSCAPE ARCHITECTURE
CIVIL ENGINEERING
SPORT PLANNING & DESIGN
2455 The Alameda, Ste. 200
Santa Clara, CA 95050
tel: 408.985.7200
fax: 408.985.7260
www.verdedesigninc.com