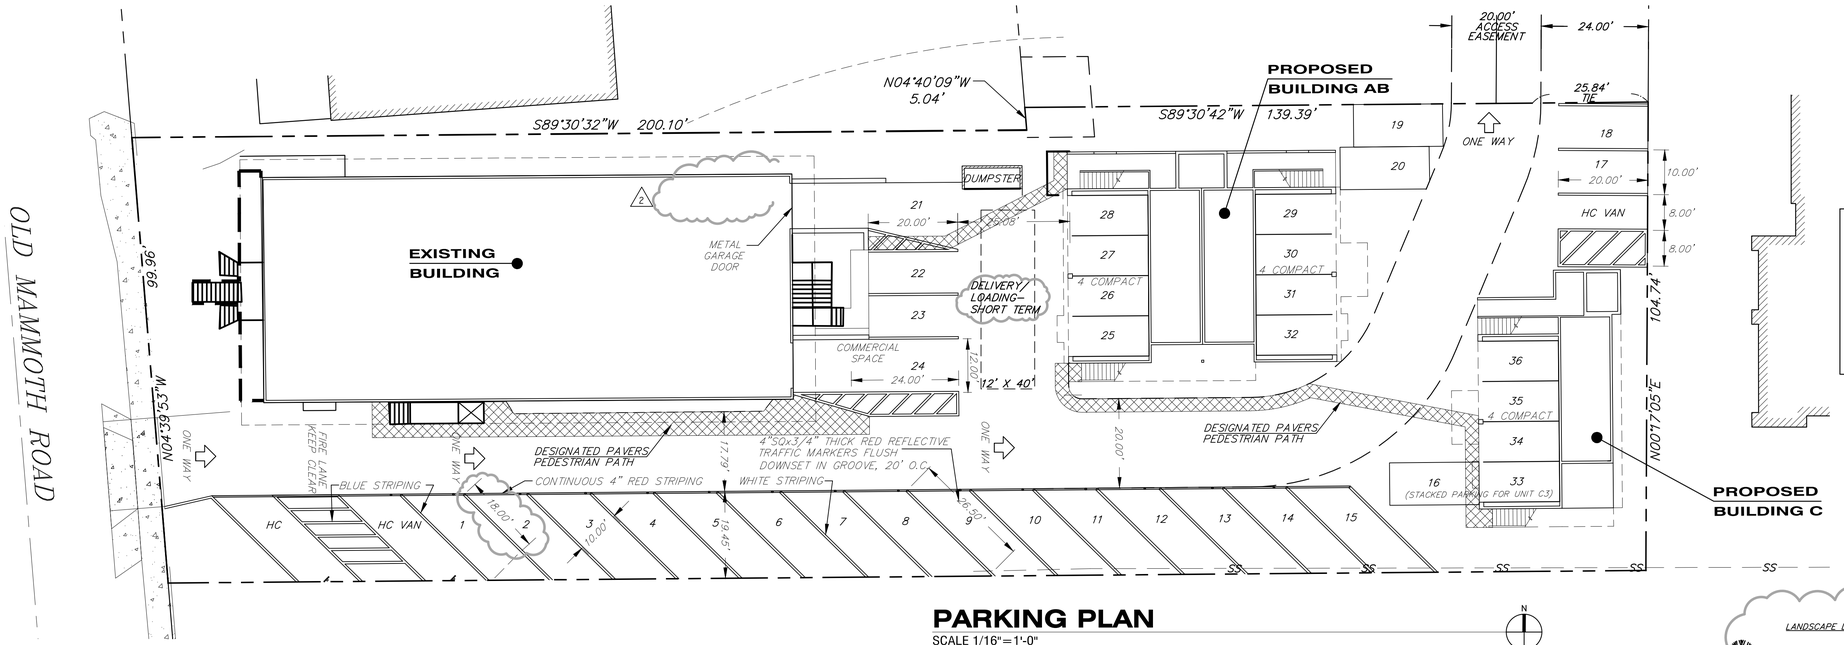

PARKING PLAN
SCALE 1/16"=1'-0"

PARKING ANALYSIS FROM SITE PLAN

24	UNCOVERED
12	UNDER BUILDINGS A,B,C
3	ADA VAN ACCESSIBLE
39	TOTAL PROVIDED

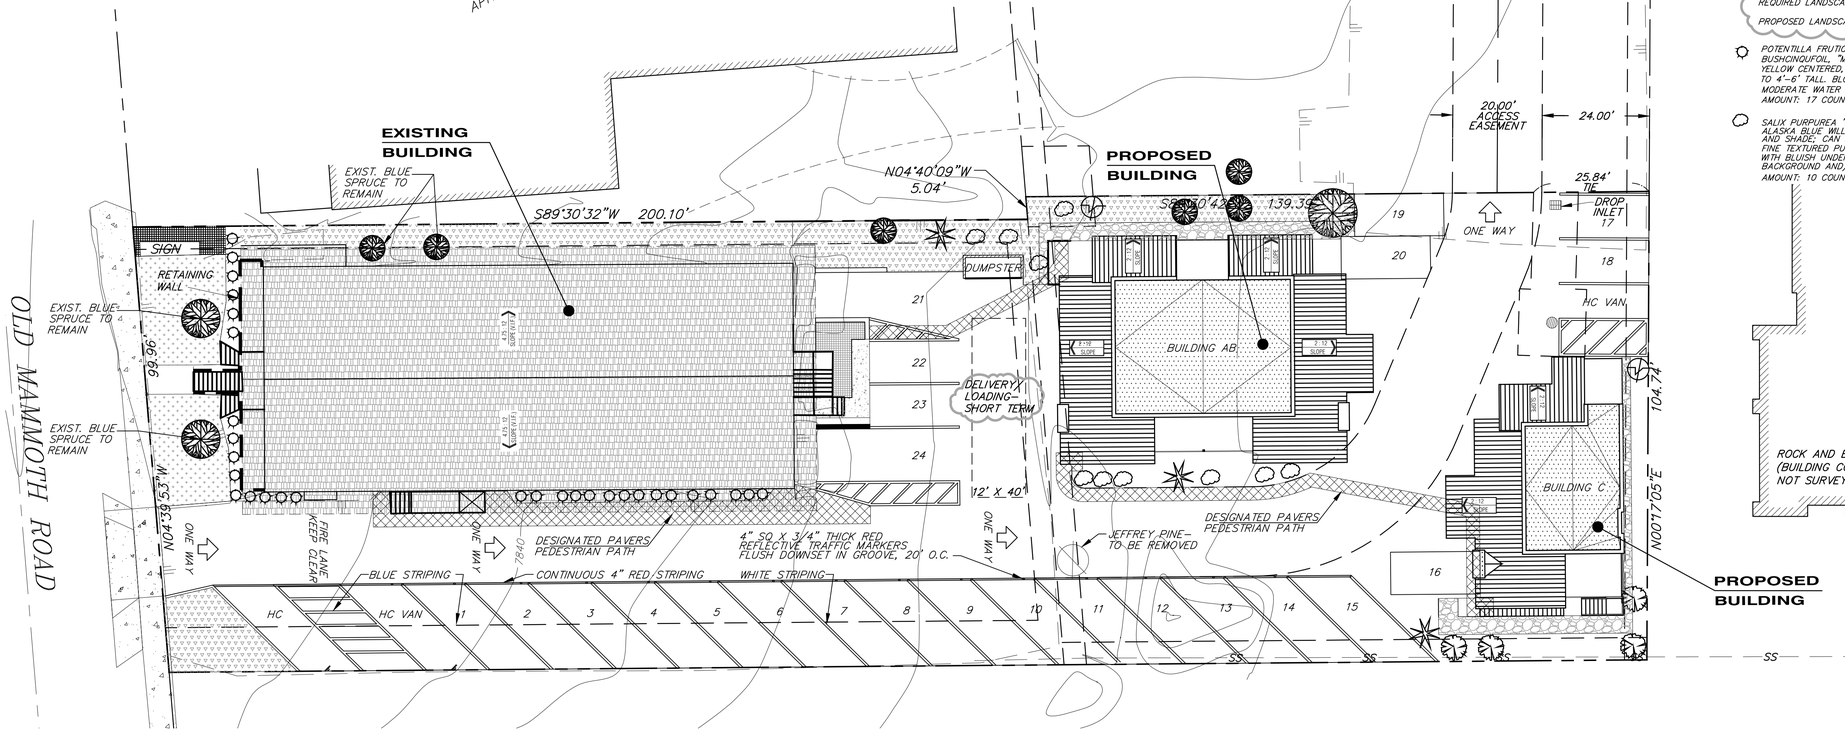

LANDSCAPE PLAN
SCALE 1/16"=1'-0"

LANDSCAPE LEGEND

- EXISTING BLUE SPRUCE TREES SIZE VARIES PER LOCATION
- JEFFREY PINE TREES, 3" CALIPER (QUANTITY -2)
- WHITE FIR TREES, 4" CALIPER (QUANTITY -2)
- LODGE POLE PINE TREES (QUANTITY- 3)
- 12'-15' QUAKING ASPENS (POPULUS TREM.) (QUANTITY- 4)
- NATIVE SAGE APPROX. COVERAGE 1,632 SQ. FT.
- 4"-6" GRANITE RIVER ROCK COBBLE APPROX. COVERAGE 600 SQ. FT.
- TURF (BLUE/RYE) APROXIMATE COVERAGE 1,240 SQ. FT.

REQUIRED LANDSCAPE AREA (10% OF PAVED AREA) = 1700 SQ. FT.

PROPOSED LANDSCAPE AREA = 3,467 SQ. FT.

POTENTILLA FRUTICOSA (BUSHCINQUFOIL) BUSHCINQUFOIL "MT. EVEREST" PURE WHITE, YELLOW CENTERED, 1 1/2'WIDE ON UPRIGHT, BUSHY SHRUB TO 4'-6' TALL. BLOOMS JUNE-OCTOBER IN FULL SUN, MODERATE WATER IN WELL DRAINED SOILS. AMOUNT: 17 COUNT, 1 GALLON

SALIX PURPUREA "GRACILIS"- ALASKA BLUE WILLOW ALASKA BLUE WILLOW DWARF PURPLE OSIER, COLD WEATHER AND SHADE; CAN BE CLIPPED TO HEDGE 3'-4'HIGH AND WIDE; FINE TEXTURED PURPLE BRANCHES, NARROW GREEN LEAVES WITH BLUISH UNDERSIDES, FOR GREY-BLUE COLOR EFFECT, BACKGROUND AND/OR SIGHT SCREEN PLANT. AMOUNT: 10 COUNT @ 15 GAL X 6'

ROCK AND BOWL (BUILDING CORNERS NOT SURVEYED)

DESIGN DIMENSION ASSOCIATES
DESIGN ARCHITECTURE ENGINEERING
P.O. BOX 7193
MAMMOTH LAKES, CA. 93546
TEL/FAX (760) 934-4348

LANDSCAPE PLAN & PARKING PLAN

DESIGN DIMENSION & ASSOC. HEREBY RESERVES IT'S COMMON LAW COPYRIGHT AND OTHER PROPERTY RIGHTS IN THESE PLANS, IDEAS, AND DESIGNS. THESE PLANS IDEAS, AND DESIGNS ARE NOT TO BE REPRODUCED, CHANGED, OR ASSIGNED TO ANY THIRD PARTY, WITHOUT FIRST OBTAINING WRITTEN PERMISSION FROM DESIGN DIMENSION & ASSOC.

MAMMOTH CREEK INN

MAMMOTH HOTEL ASSOC., LLC 1541 OCEAN AVE. SUITE 200 SANTA MONICA, CA 90401 310.393.5800
STEVEN HAKIM
PROJECT ADDRESS: 663 OLD MAMMOTH ROAD, MAMMOTH LAKES, CA 93546

REVISIONS

1 PLANNING REVISIONS 09-09-14
2 PLANNING REVISIONS 10-21-14

JUNE 2014
SCALE:
DRAWN: CWT/JP
PRINTED 9.10.2014
SHEET
A-1.2