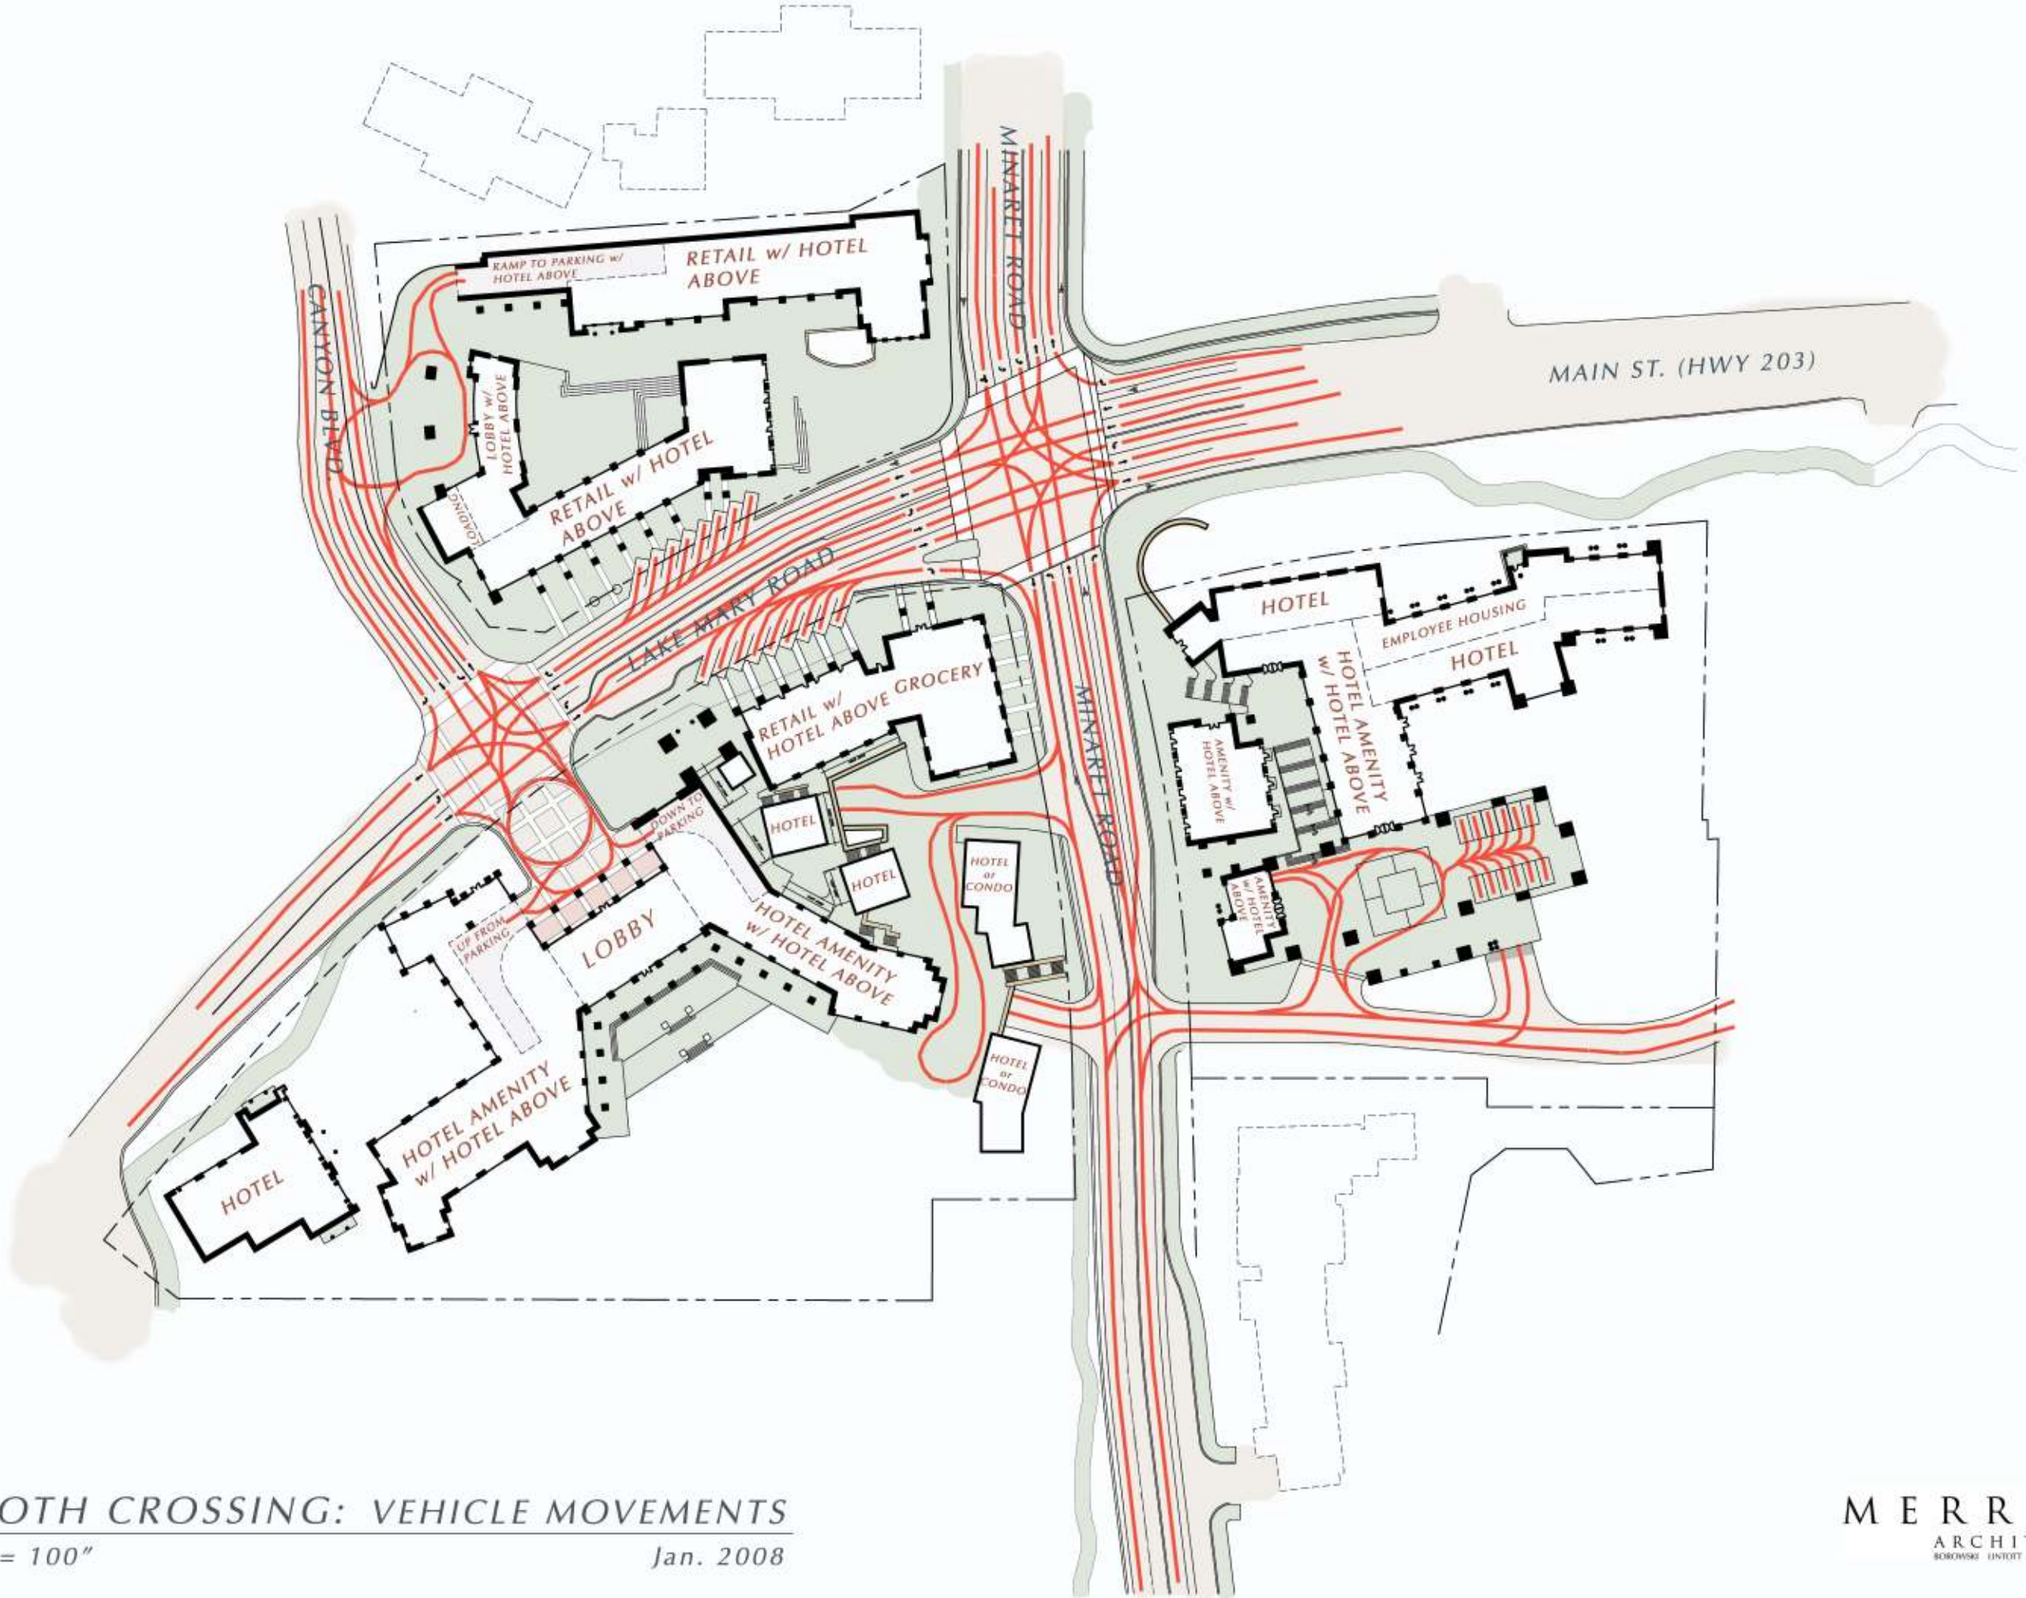

MAMMOTH CROSSING: VEHICLE MOVEMENTS

SCALE: 1" = 100"

Jan. 2008

MERRICK ARCHITECTURE
BOROWSKI LINTOTT SAKUMOTO FUGG